ROLLINGWOOD CIP	516.5 days	Tue 1/2/24	Wed 8/27/25
MOBILIZE & PREP STAGING AREA	12 days	Tue 1/2/24	Tue 1/16/24
MATERIAL APPROVALS	6 days	Fri 1/12/24	Fri 1/19/24
PRE CONSTRUCTION PHOTOS	3 days	Fri 1/12/24	Tue 1/16/24
SIGNAGE	1 day	Sat 1/13/24	Mon 1/15/24
SURVEY	3 days	Thu 1/11/24	Mon 1/15/24
1 - WESTGATE CIRCLE - PG 6	46 days	Mon 1/15/24	Fri 3/8/24
2 - EWING CIRCLE & TIMBER HYDRANT - PG 7 & PG 30	23 days	Sat 2/10/24	Fri 3/8/24
3 - JEFFERY COVE - PG 8	12 days	Wed 3/6/24	Wed 3/20/24
4 - SOUTHCREST DRIVE - PG 10	15.5 days	Mon 3/11/24	Fri 3/29/24
5 - TIMBERLINE RIDGE - PG 31	16 days	Wed 3/20/24	Mon 4/8/24
6 - INWOOD COVE - PG 29	15.5 days	Mon 4/8/24	Thu 4/25/24
7 - INWOOD ROAD TIE - PG 24	11 days	Thu 4/25/24	Wed 5/8/24
15 - ALMARION DR & HATLEY DR - PRV STA. - PG 17	10.5 days	Wed 5/8/24	Tue 5/21/24
PAVE PHASE 1	20 days	Mon 5/27/24	Tue 6/18/24
NIXON-PLEASANT - DRAINAGE IMPR	150 days	Fri 5/3/24	Thu 10/24/24
HUBBARD-HATLEY - DRAINAGE IMPR	150 days	Tue 5/21/24	Tue 11/12/24
8 - GENTRY DR - PG 25	24.5 days	Tue 11/12/24	Tue 12/10/24
9 - PARK HILLS DR, LAURA LN, & MICHELE CIR - PG 32-36&9	94 days	Fri 12/6/24	Wed 3/26/25
10 - KRISTY DR - PG 37	18 days	Wed 3/19/25	Wed 4/9/25
11 - PLEASANT CV - PG 26&27	35.5 days	Mon 4/7/25	Mon 5/19/25
12 - VANCE LN & VALE ST - PG 11-16	119 days	Tue 11/12/24	Mon 3/31/25
13 - BETTIS DLVD - PG 22&23	25 days	Sat 3/15/25	Mon 4/14/25
14 - PICKWICK LN - PG 18-21	69 days	Fri 4/11/25	Tue 7/1/25
PAVE PHASE 2	20 days	Mon 6/23/25	Tue 7/15/25
16 - BEE CAVE RD - PG 28	19 days	Tue 7/1/25	Wed 7/23/25
CLEAN UP/WALK THROUGHT/PUNCH LIST ITEMS	30 days	Wed 7/23/25	Wed 8/27/25

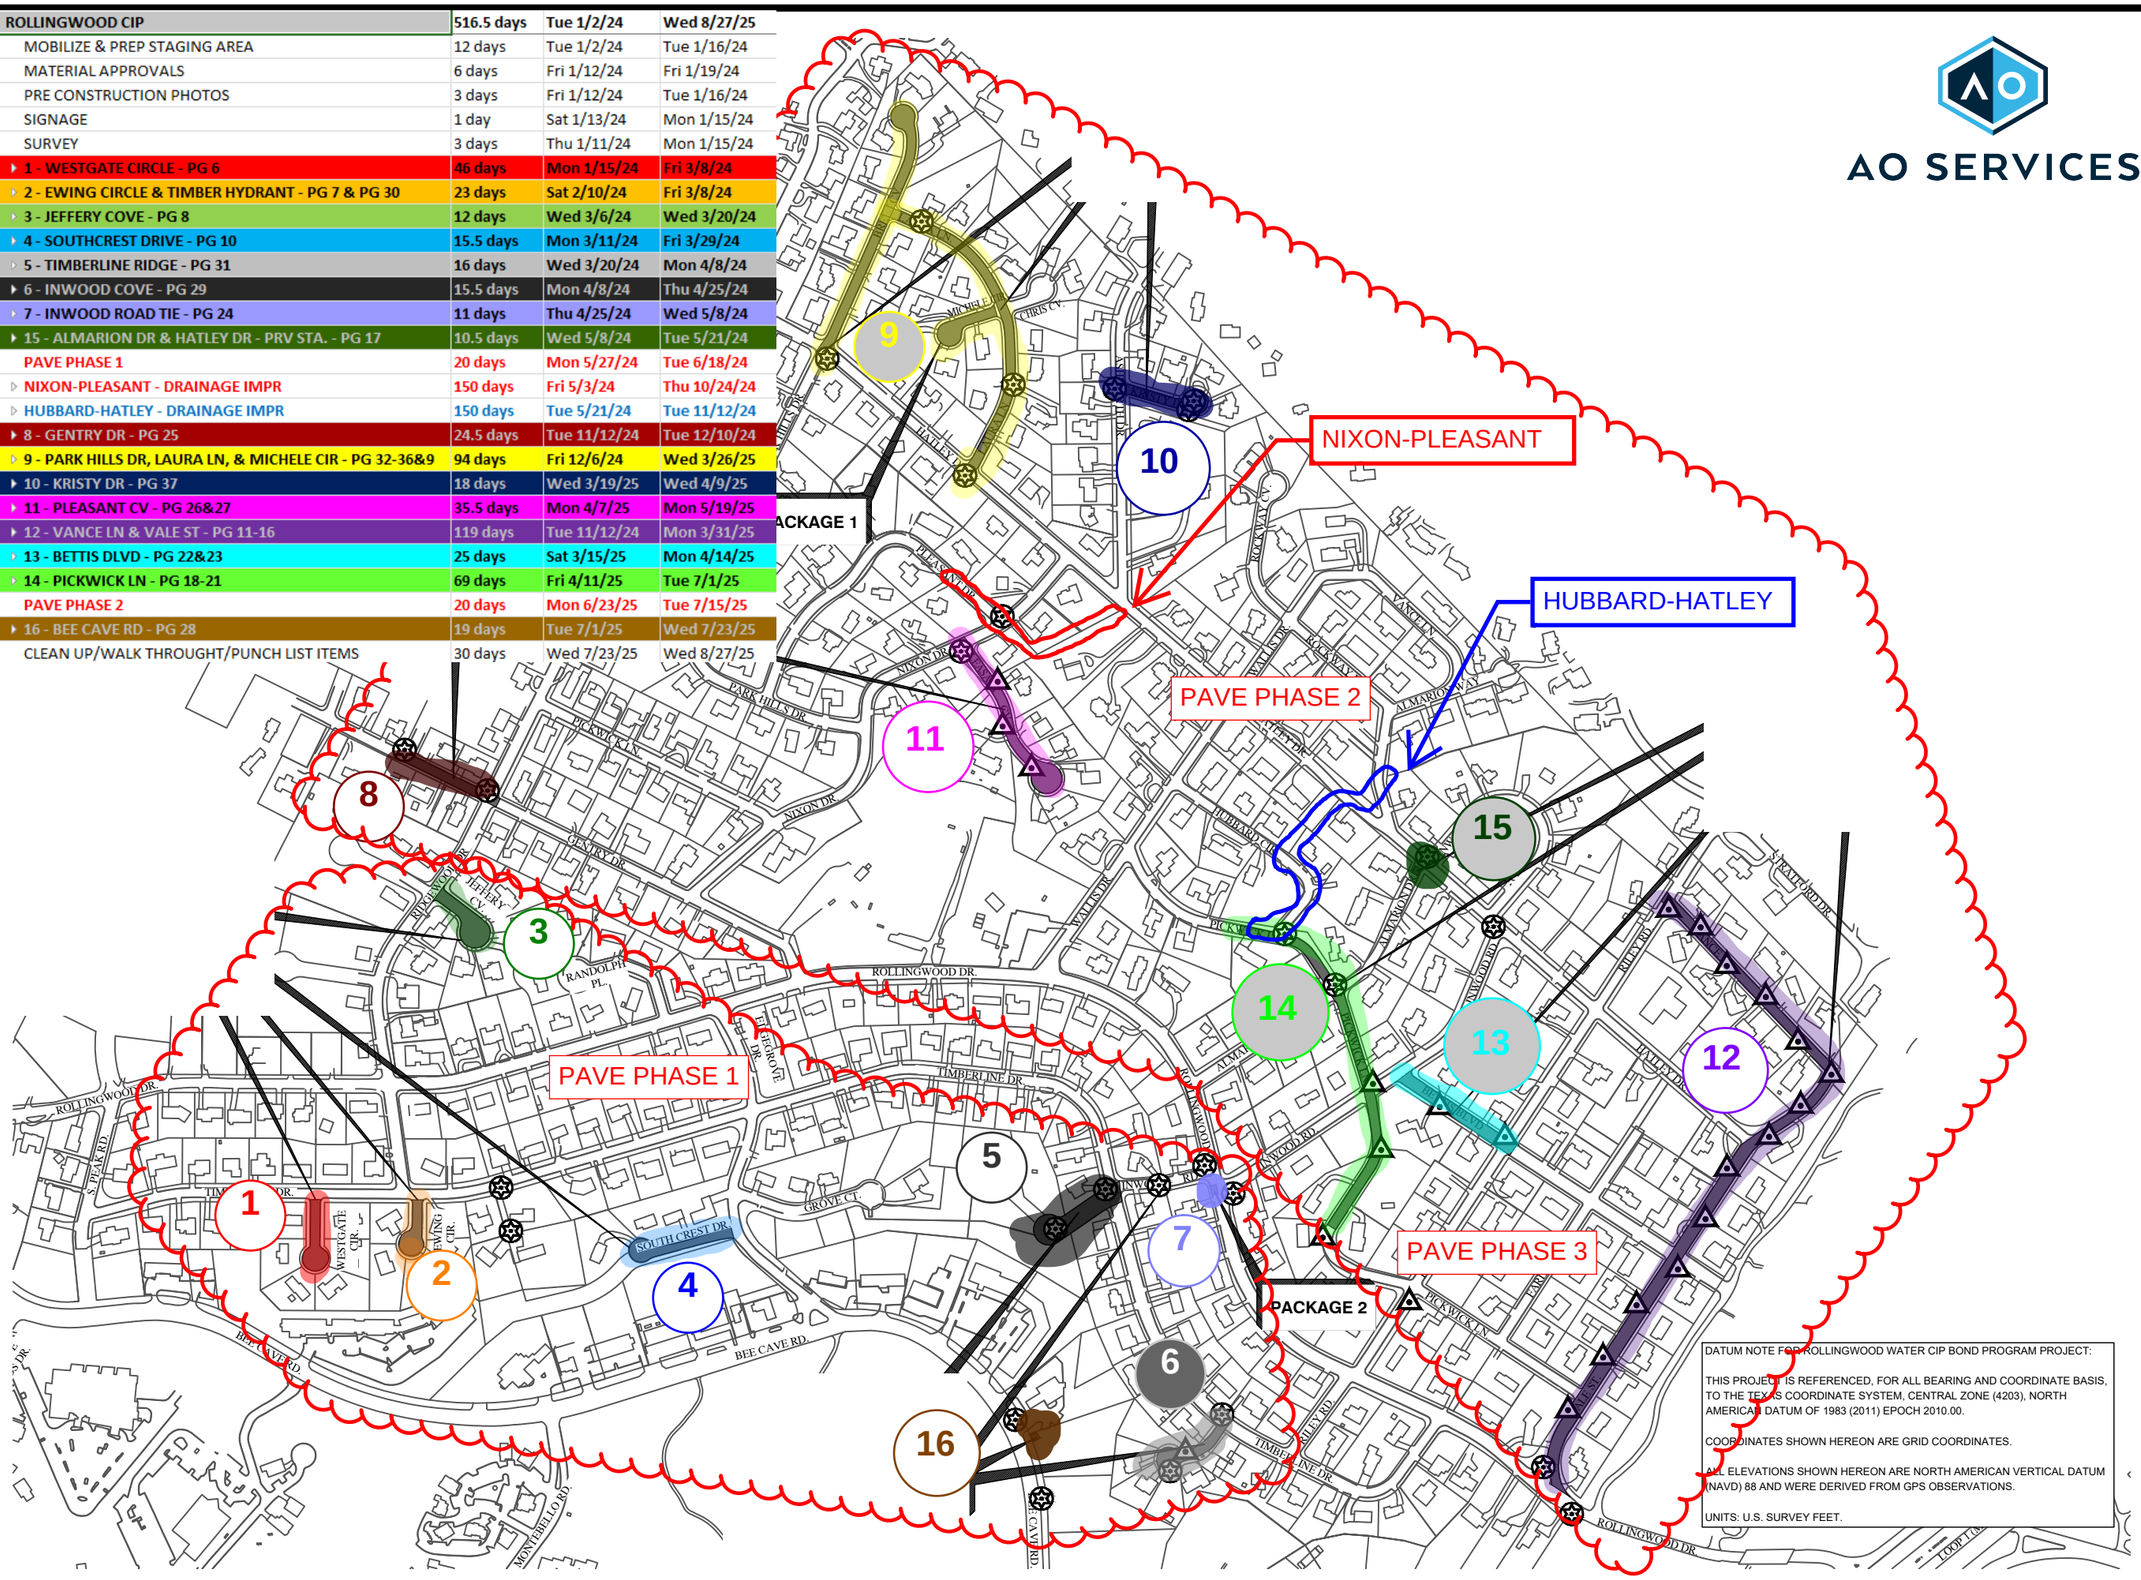

DATUM NOTE FOR ROLLINGWOOD WATER CIP BOND PROGRAM PROJECT:

THIS PROJECT IS REFERENCED, FOR ALL BEARING AND COORDINATE BASIS, TO THE TEXAS COORDINATE SYSTEM, CENTRAL ZONE (4203), NORTH AMERICAN DATUM OF 1983 (2011) EPOCH 2010.00.

COORDINATES SHOWN HEREON ARE GRID COORDINATES.

ALL ELEVATIONS SHOWN HEREON ARE NORTH AMERICAN VERTICAL DATUM (NAVD) 88 AND WERE DERIVED FROM GPS OBSERVATIONS.

UNITS: U.S. SURVEY FEET.

AO SERVICES

REV NO.	BY	DATE	REVISION DESCRIPTION

STATE OF TEXAS
GREGORY T. BLACKBURN
121663
LICENSED
PROFESSIONAL ENGINEER
09/20/2023

CITY OF ROLLINGWOOD, TEXAS

WATER CIP BOND PROGRAM
PACKAGES 1 - 4

OVERALL PROJECT LAYOUT

CITY OF ROLLINGWOOD TEXAS

NOTES	NAME	DATE
SURVEY BY	MBLS	7/23
DRAWN BY	VB	9/23
DESIGNED BY	VB	9/23
CHECKED BY	PW	9/23
REVIEWED BY	GB	9/23

K-FRIESE + ASSOCIATES
A LEONHARD COMPANY
1120 S. Capital of Texas Highway
Cityview, Bldg. 2, Suite 150
Austin, Texas 78746
P: 512.338.1954
TBPE Firm No. 6535
www.kfriese.com

0 250 500
HORIZONTAL SCALE IN FEET

G101

X:\PROJECTS\8924_ROLLINGWOOD_WATER_CIP_PRG_T4\3000 PLANS AND DRAWINGS\3930 PLANS\PRODUCTION\3930 PLAN SHEETS.DWG\G101 - OVERALL PROJECT LAYOUT

09/20/2023 3:39:59 PM

MICHELLE LUNAN